work: Improvement to Roads and Drains and Other Developmental Works At 407,707,208 Sfs, Major Akshay Girish Kumar Road Yelahanka 4th and 5th Phase And Surrounding Areas In Ward No.01,03 And 04 Of Yelahanka Division Under Amruthnagarothana Grants (Package-04)

ths) :

Name of work: Improvement to Roads and Drains and Other Developmental Works At 407,707,208 Sfs, Major Akshay Girish Kumar Road Yelahanka 4th And 5th Phase And Surrounding Areas In Ward No.01,03 And 04 Of Yelahanka Division Under Amruthnagarothana Grant (Package-04)

akhs) :

Name of work: Improvement to Roads and Drains and Other Developmental Works At 407,707,208 Sfs, Major Akshay Girish Kumar Road Yelahanka 4th And 5th Phase And Surrounding Areas In Ward No.01,03 And 04 Of Yelahanka Division Under Amruthnagarothana Grant (Package-04)

n Lakhs) :

ork: Improvements to roads and Drains and Other Development Works At 407,707,208 Sfs, Major Akshay Girish Kumar Road Yelahanka
Phase And Surroundin Areas In Ward No.01,03 And 04 Of Yelahanka Division Under Amruthnagarothana Grants (PACKAGE No-04)

Improvement to Roads and Drains and Other Developmental Works At 407,707,208 Sfs, Major Akshay Girish Kumar Road Yelahanka 4th And 5th Phase And Surrounding Areas In Ward No.01,03 And 04 Of Yelahanka Division Under Amruthnagarothana Grants (Package-04)

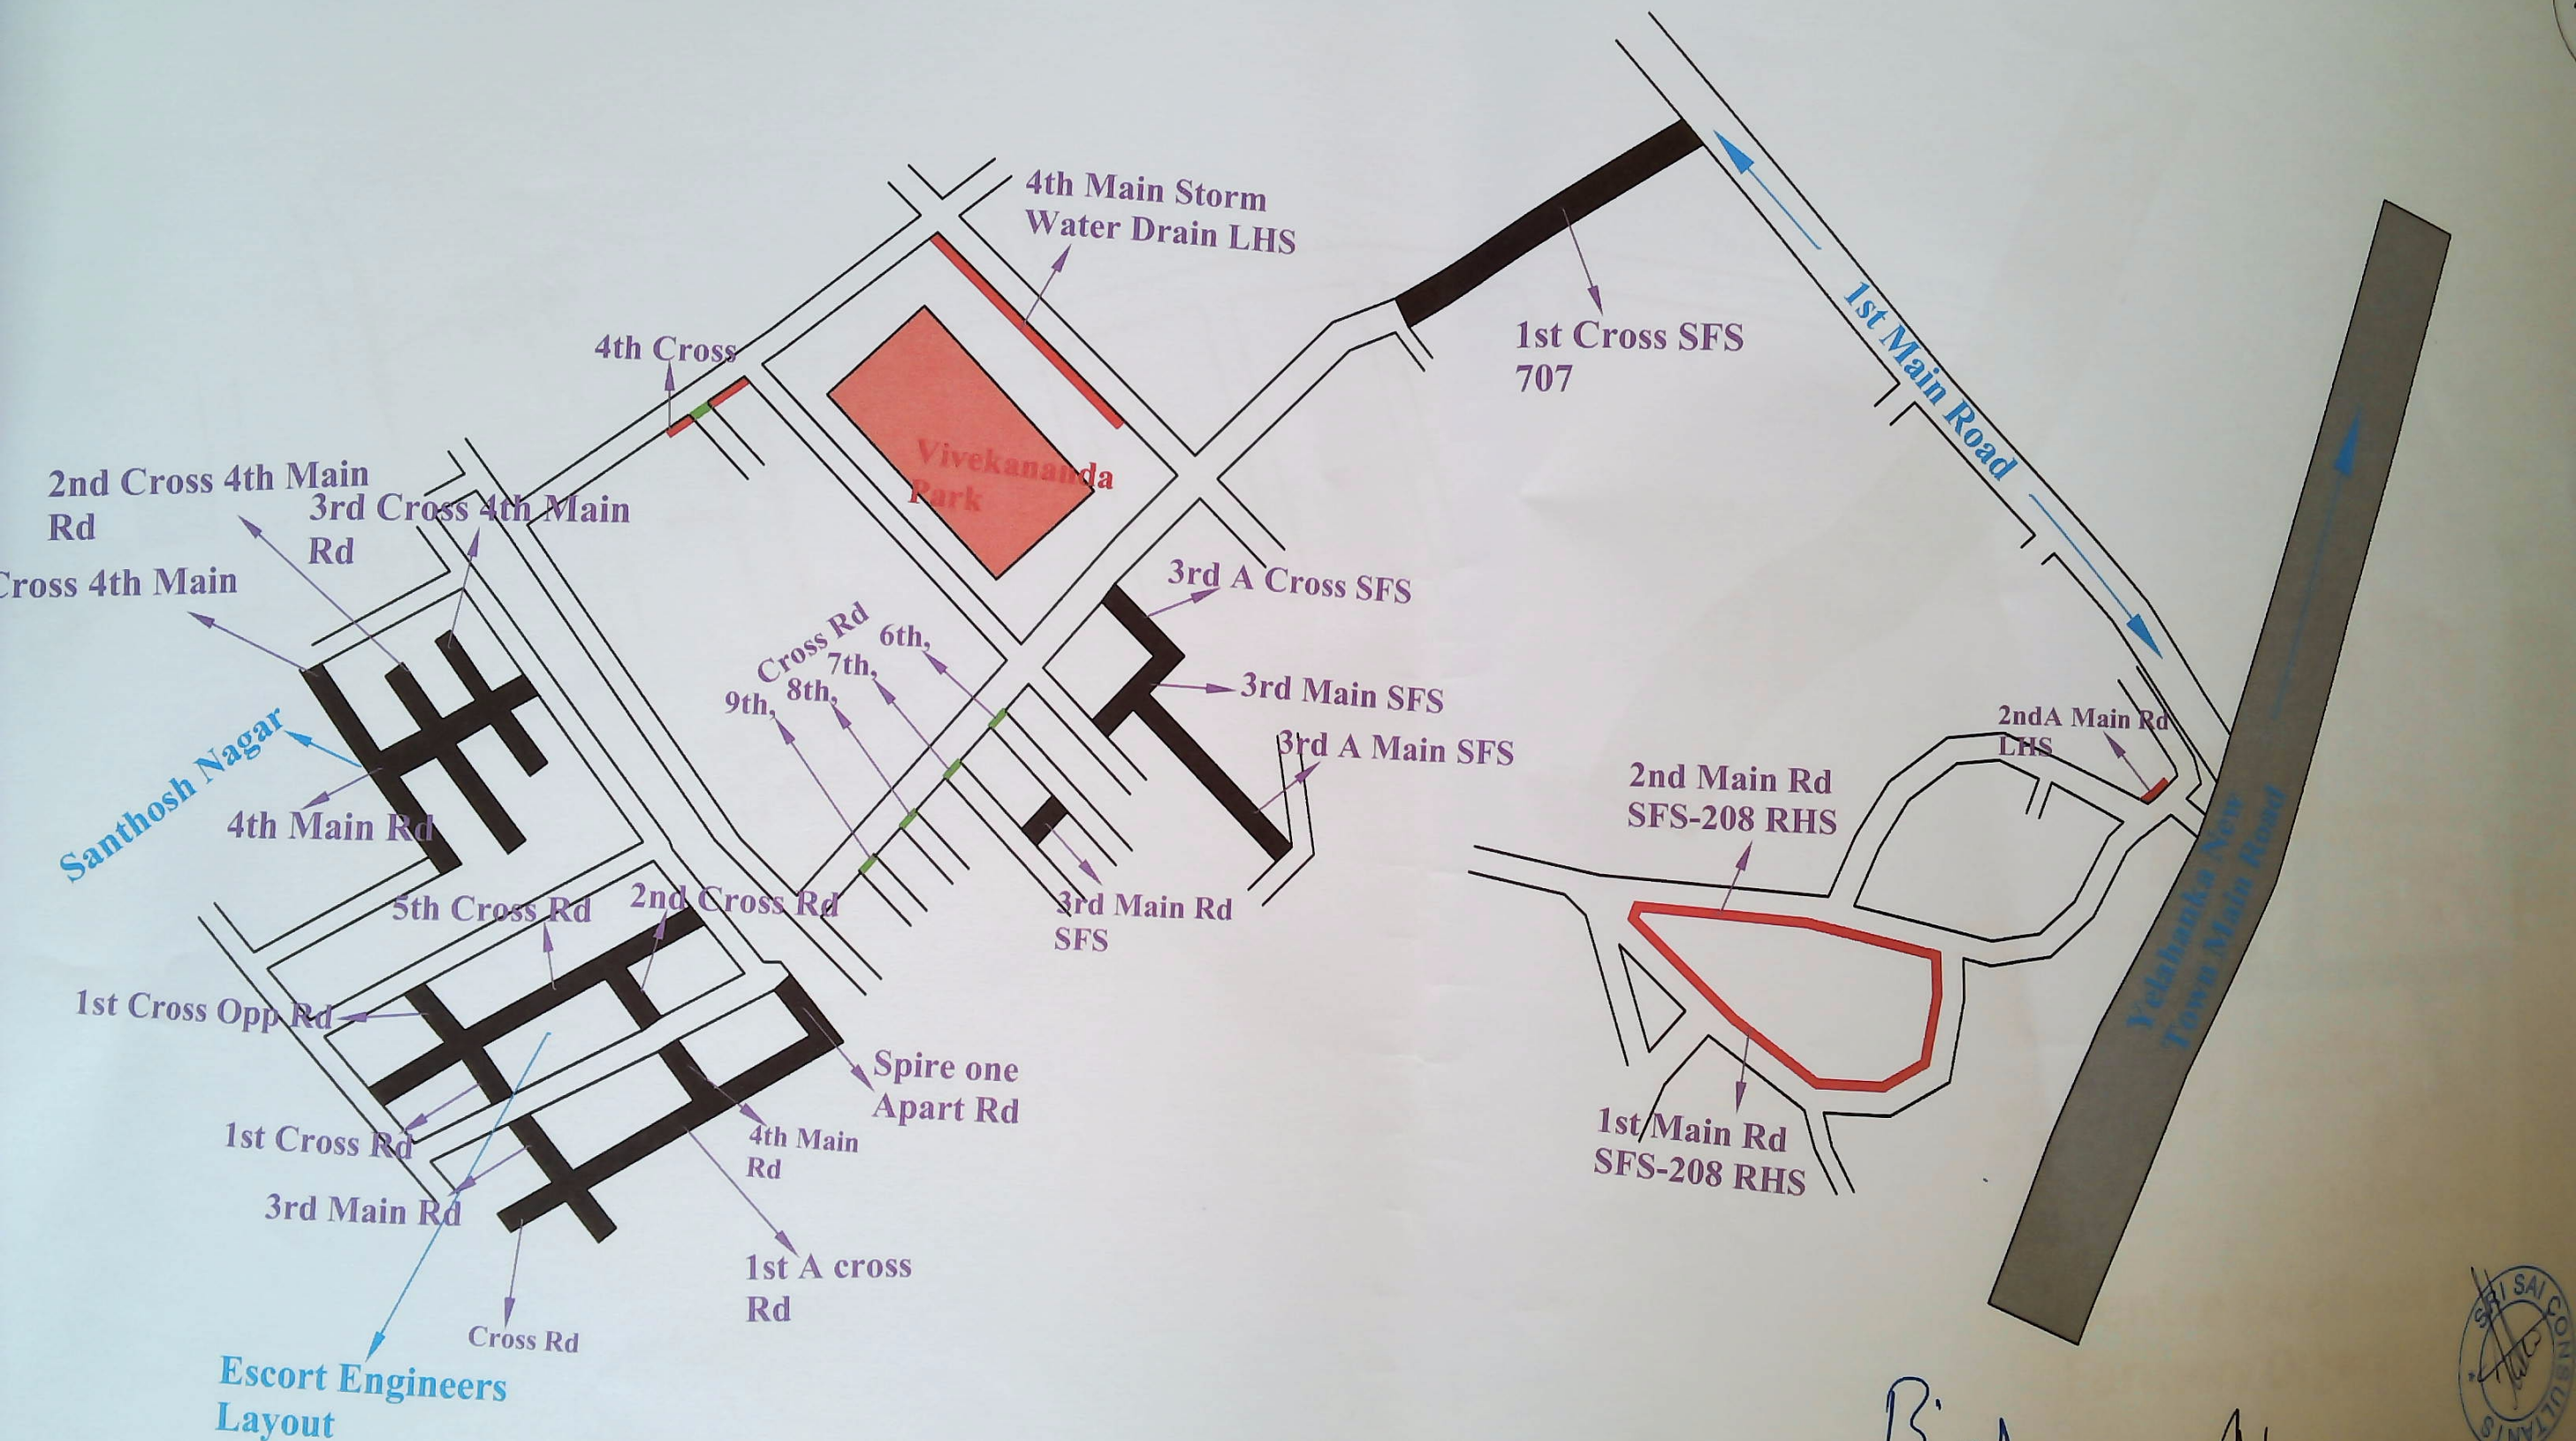

LEVELS ARE IN METRES UNLESS OTHERWISE SPECIFIED.
PLAN IS JUST TO MARK THE CHAINAGES.

LEGEND:

BC Road

AE

SRI SAI CONSULTANTS

BRUHAT BANGALORE MAHANAGARA PALIKE

provement to Roads and Drains and Other Developmental Works At 407,707,208 Sfs, Major Akshay
sh Kumar Road Yelahanka 4th And 5th Phase And Surrounding Areas In Ward No.01,03 And 04 Of
Yelahanka Division Under Amruthnagarothana Grants (Package-04)

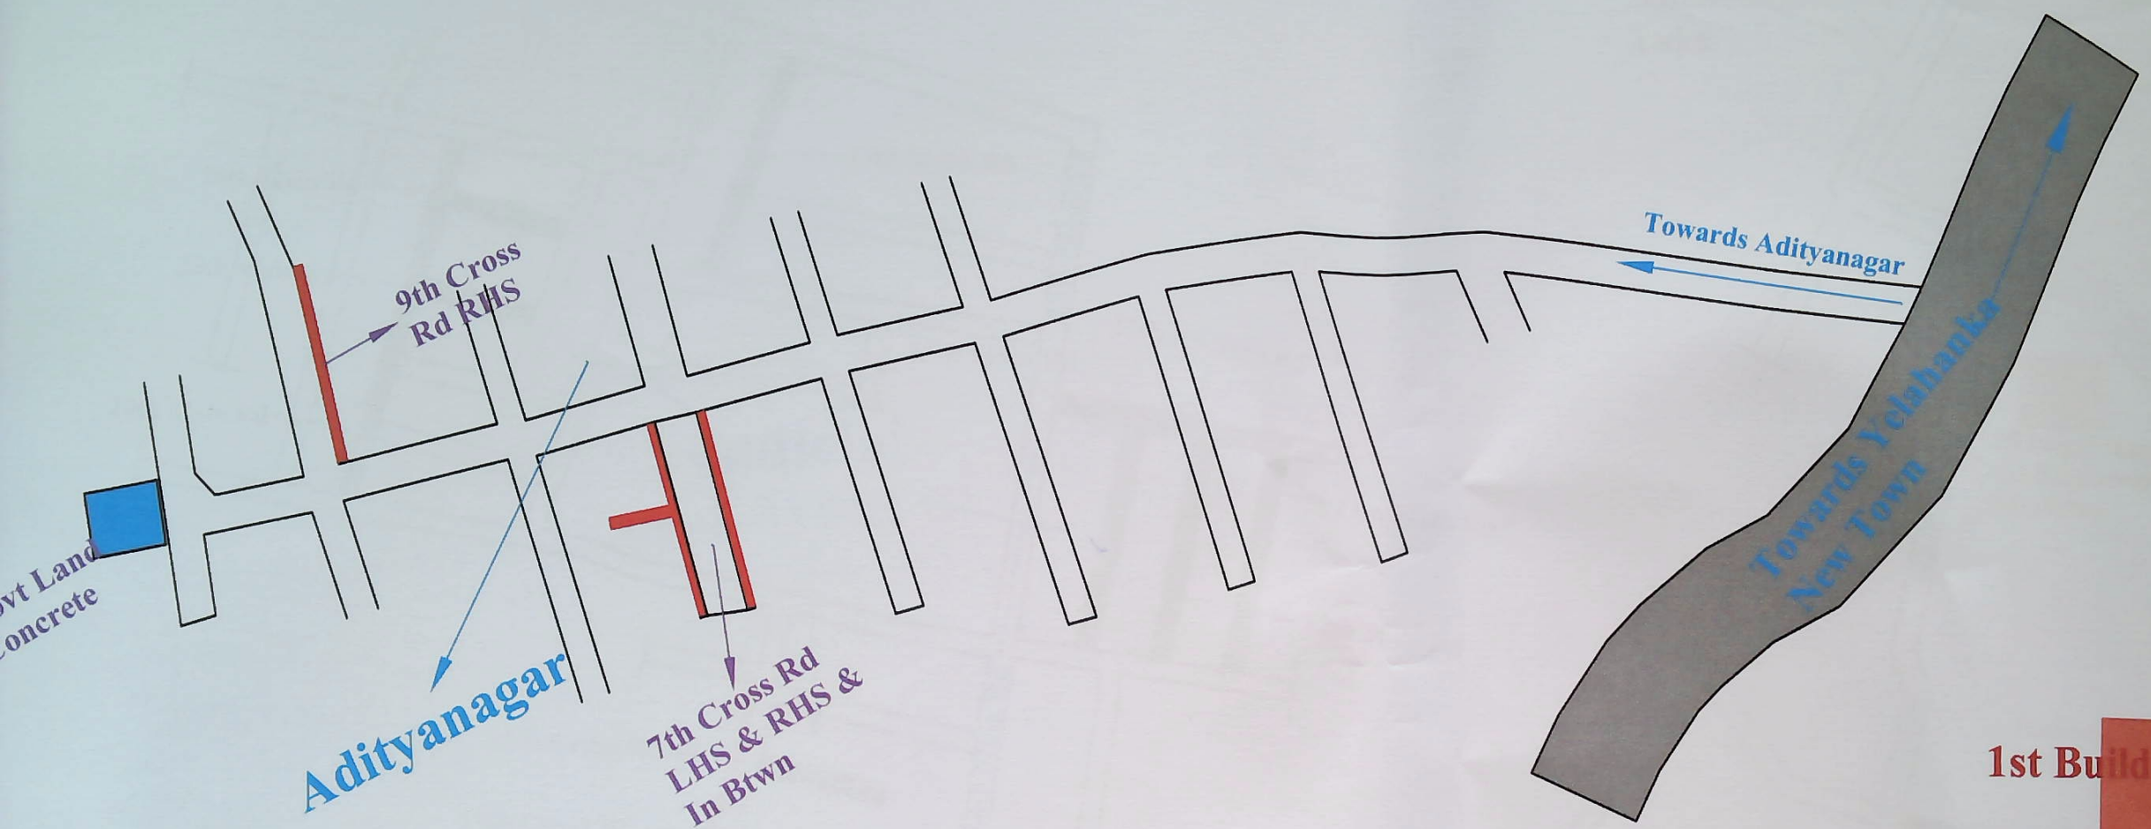

LEVELS ARE IN METRES UNLESS OTHERWISE SPECIFIED
PLAN IS JUST TO MARK THE CHAINAGES.

LEGEND:

Concrete road

BRUHAT BANALORE MAHANAGARA PALIKE

CONTRACTOR

nprovement to Roads and Drains and Other Developmental Works At 407,707,208 Sfs, Major Akshay Girish Kumar Road Yelahanka 4th And 5th Phase And Surrounding Areas In Ward No.01,03 And 04 Of Yelahanka Division Under Amruthnagarothana Grants (Package-04)

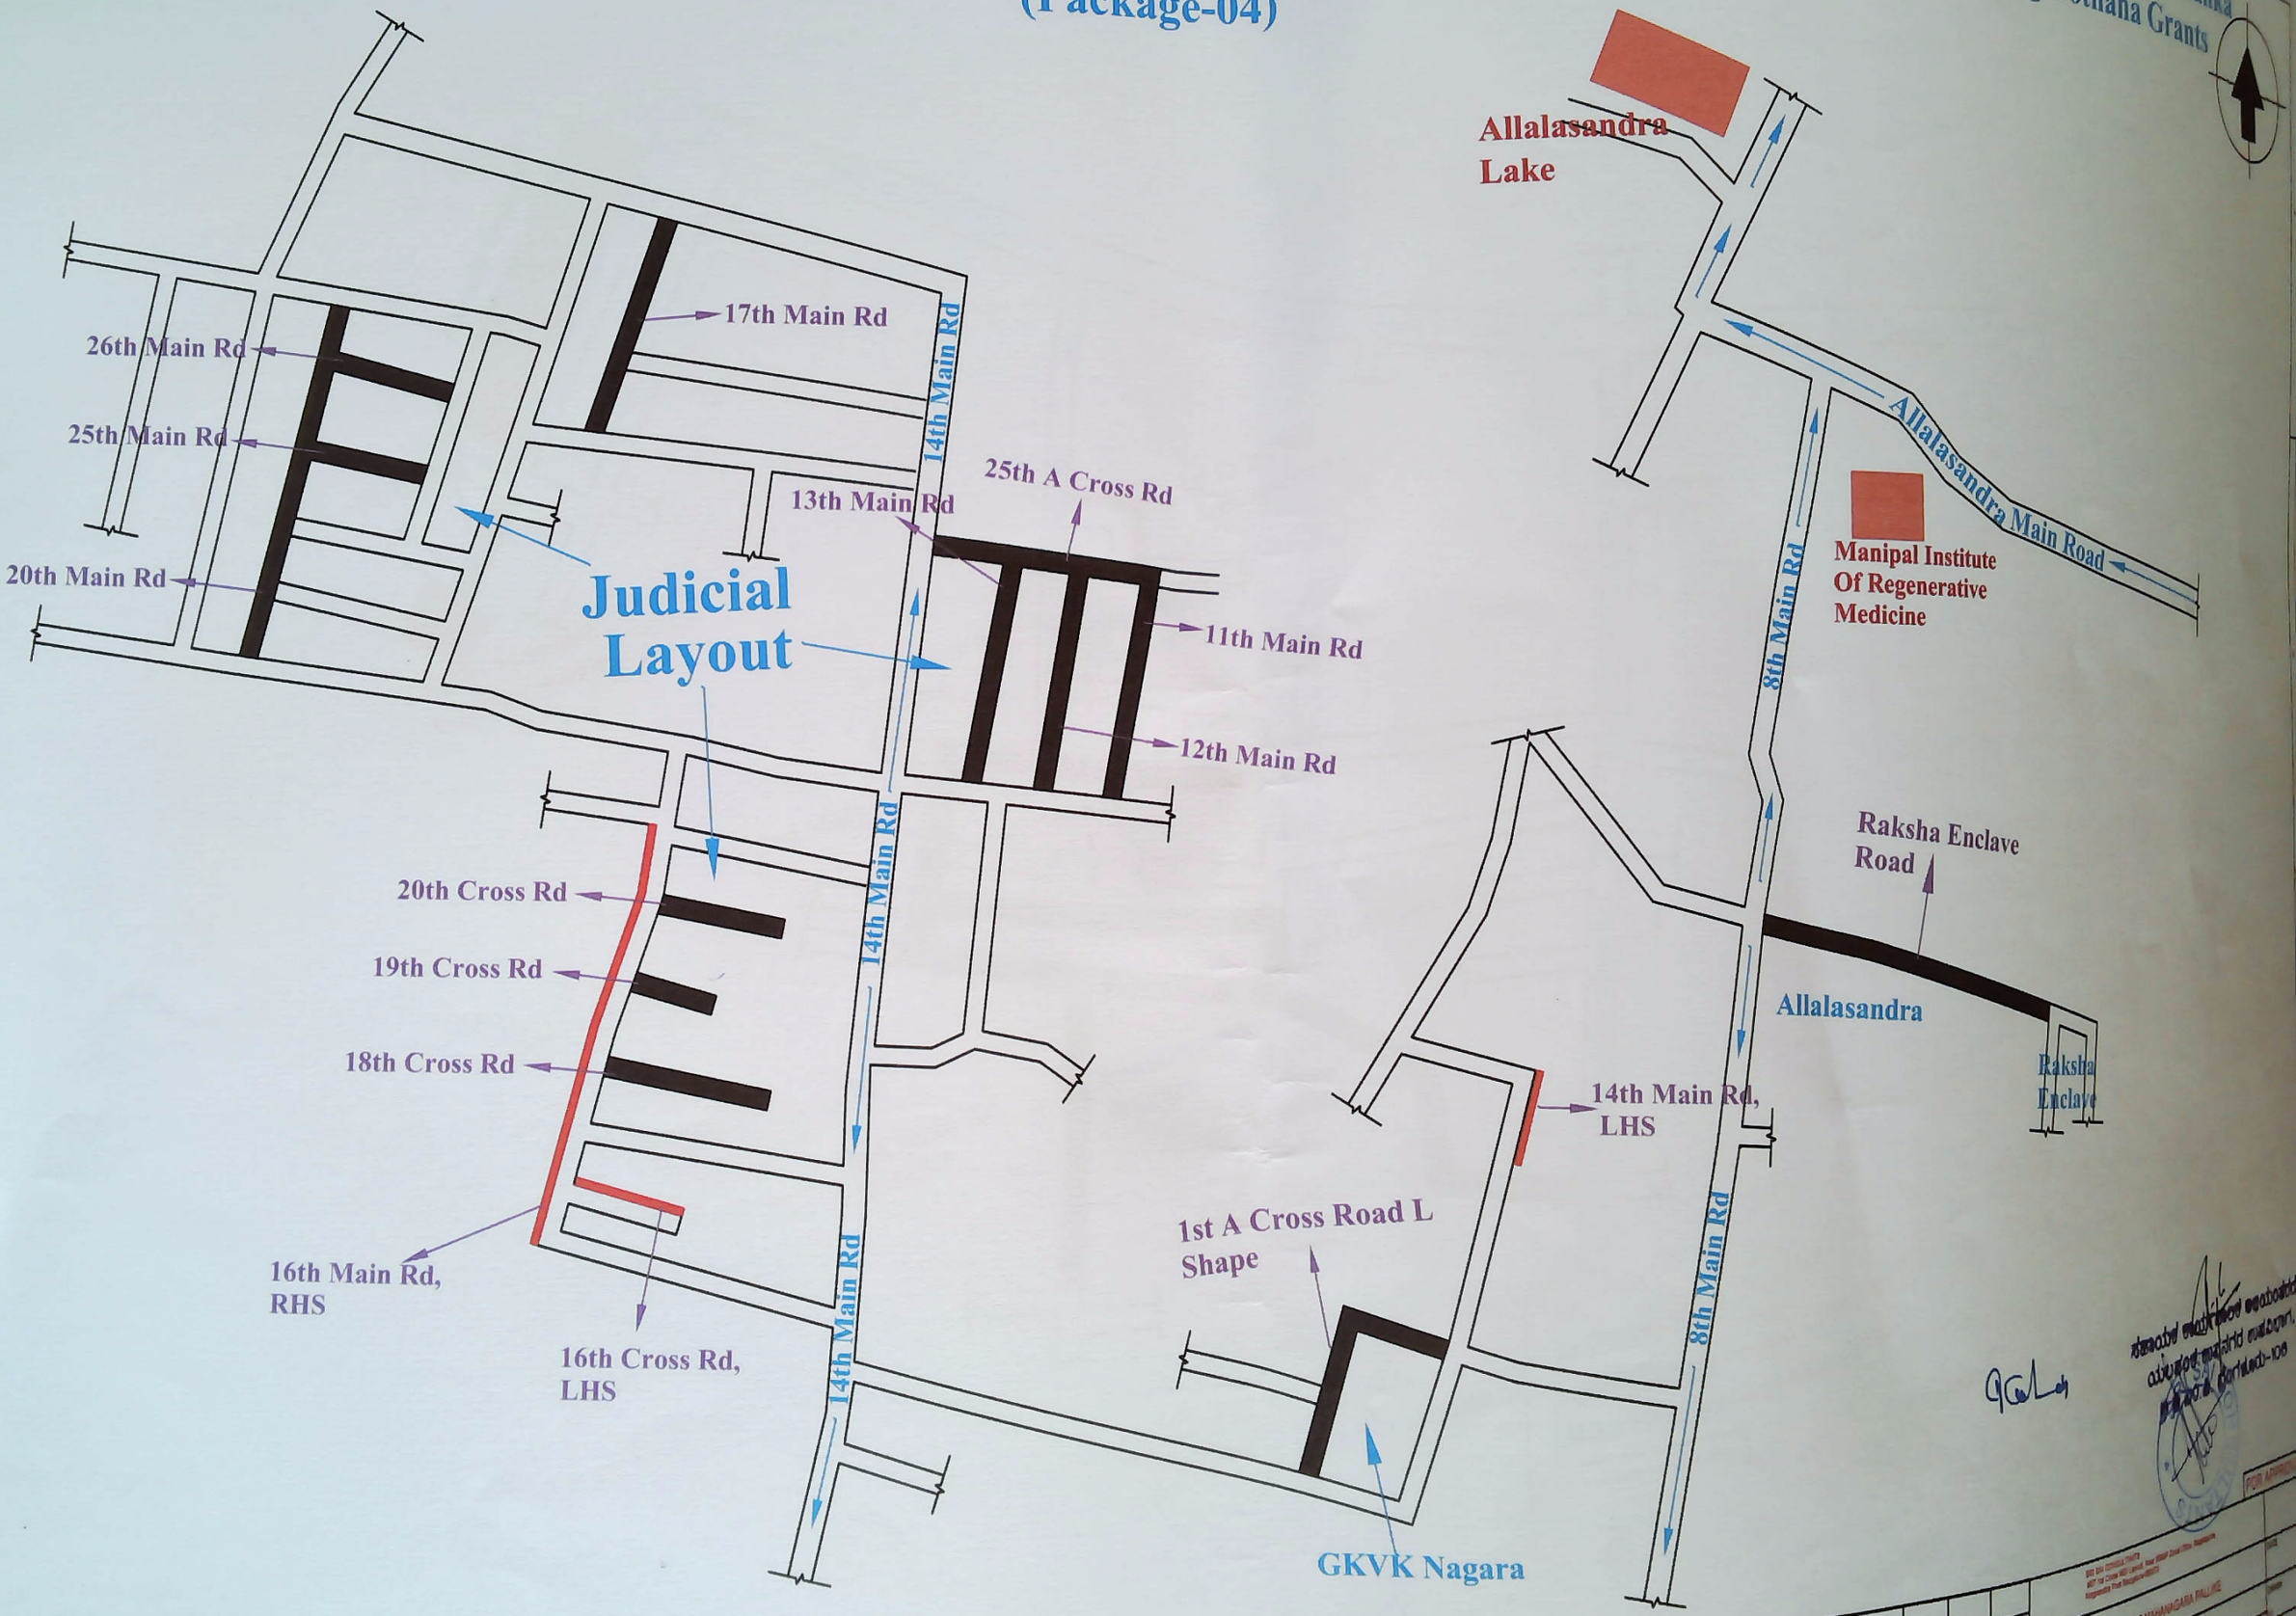

LEGEND :

provement to Roads and Drains and Other Developmental Works At 407,707,208 Sfs, Major Akshay Girish Kumar Road Yelahanka 4th And 5th Phase And Surrounding Areas In Ward No.01,03 And 04 Of Yelahanka Division Under Amruthnagarothana Grants (Package-04)

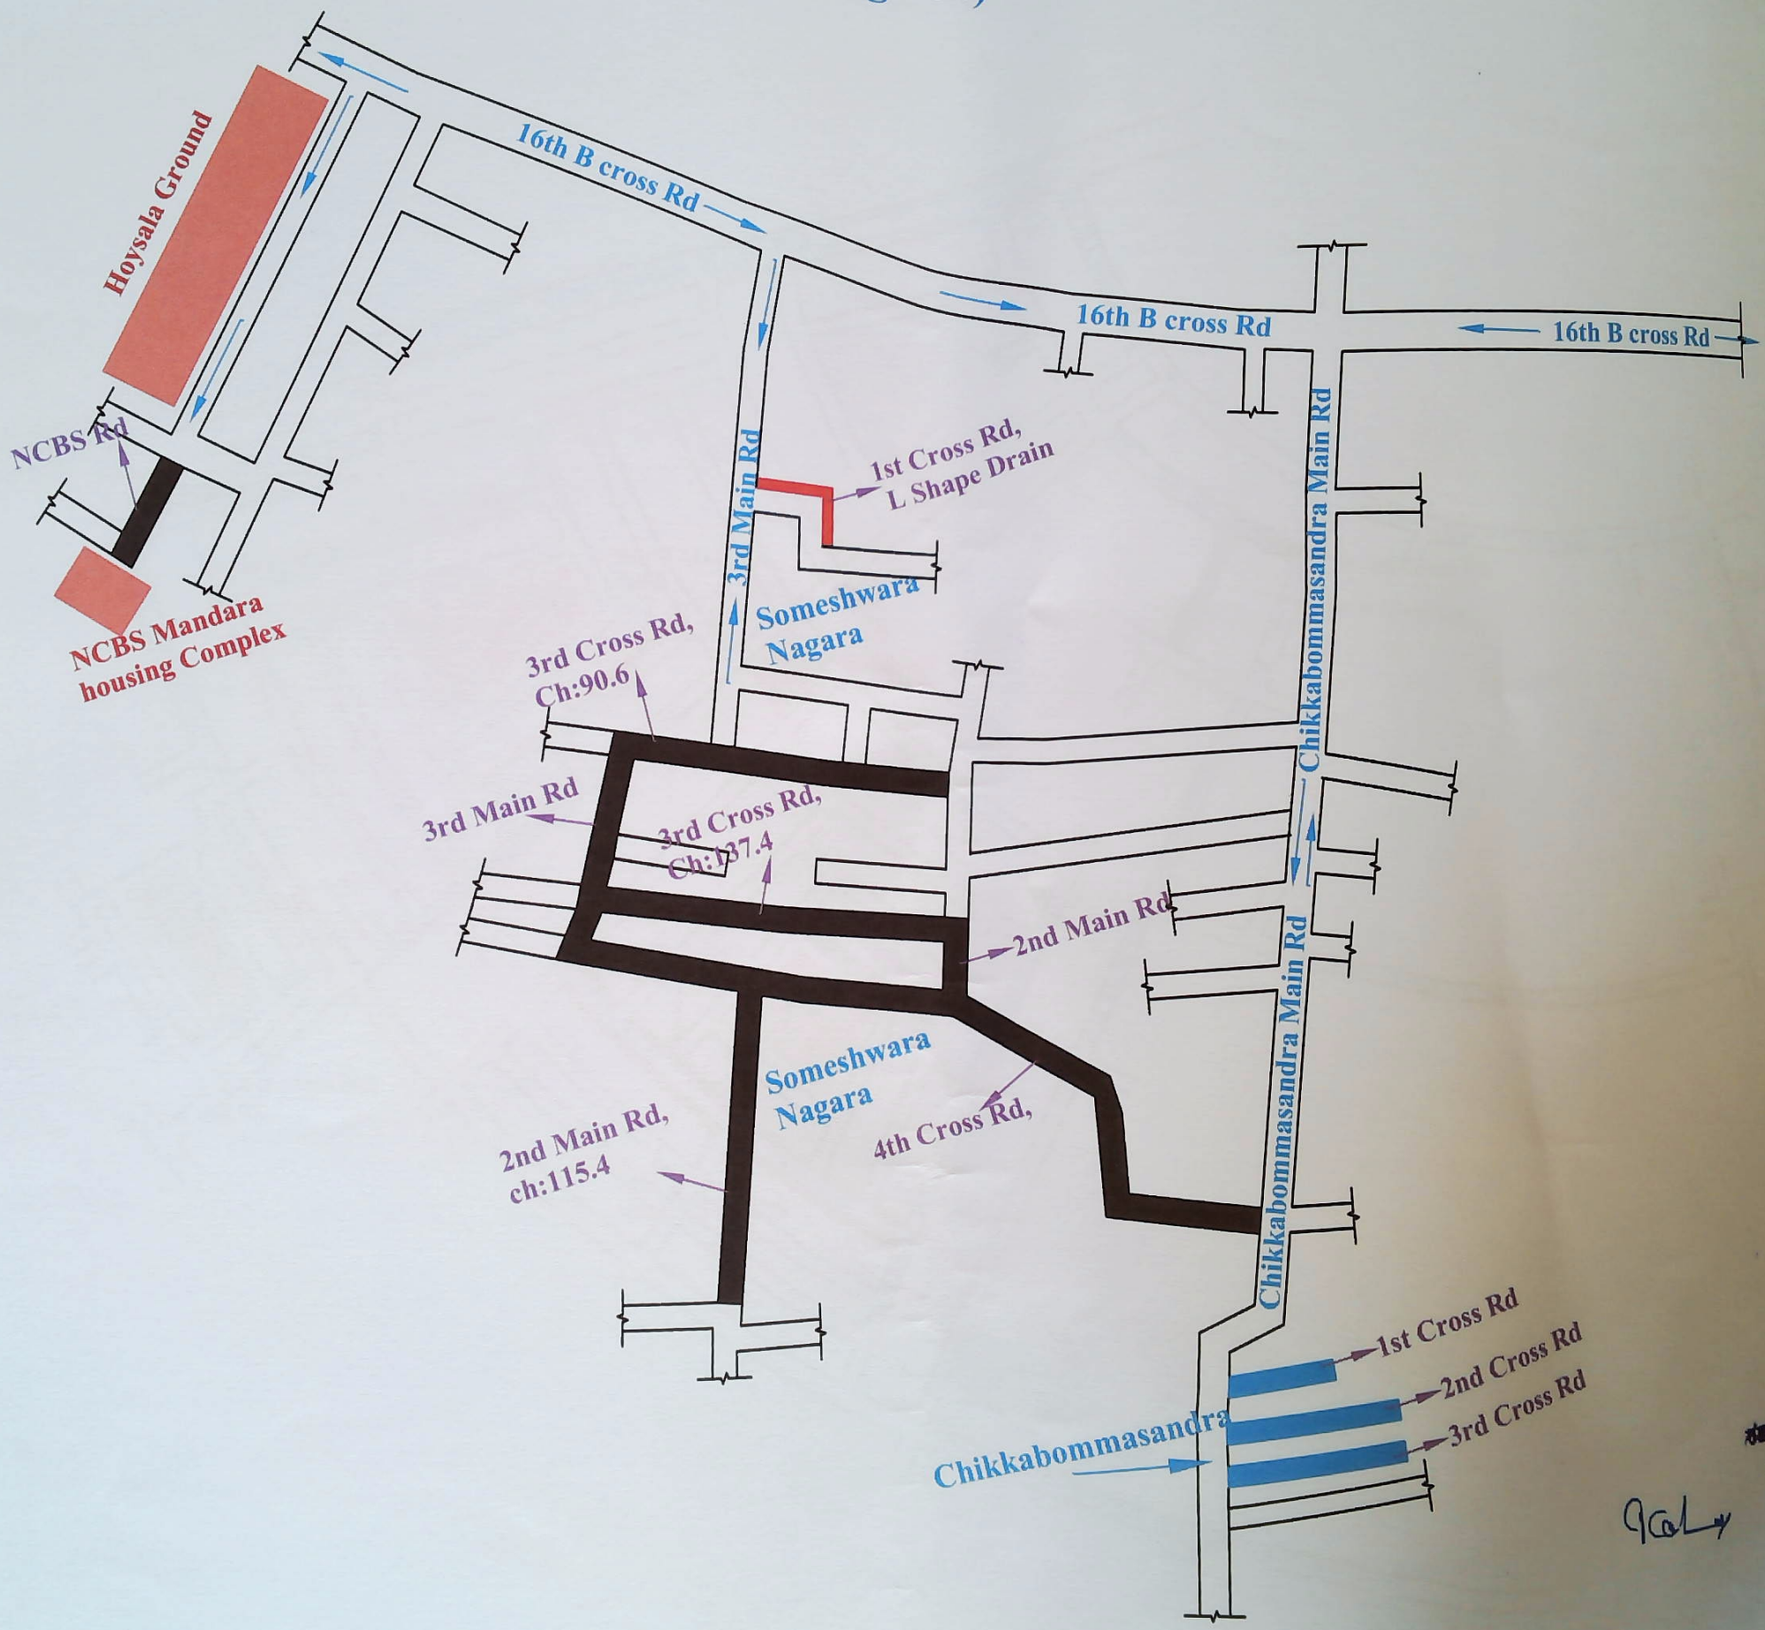

LEGEND :

provement to Roads and Drains and Other Developmental Works At 407,707,208 Sfs, Major Akshay Girish Kumar Road Yelahanka 4th And 5th Phase And Surrounding Areas In Ward No.01,03 And 04 Of Yelahanka Division Under Amruthnagarothana Grants (Package-04)

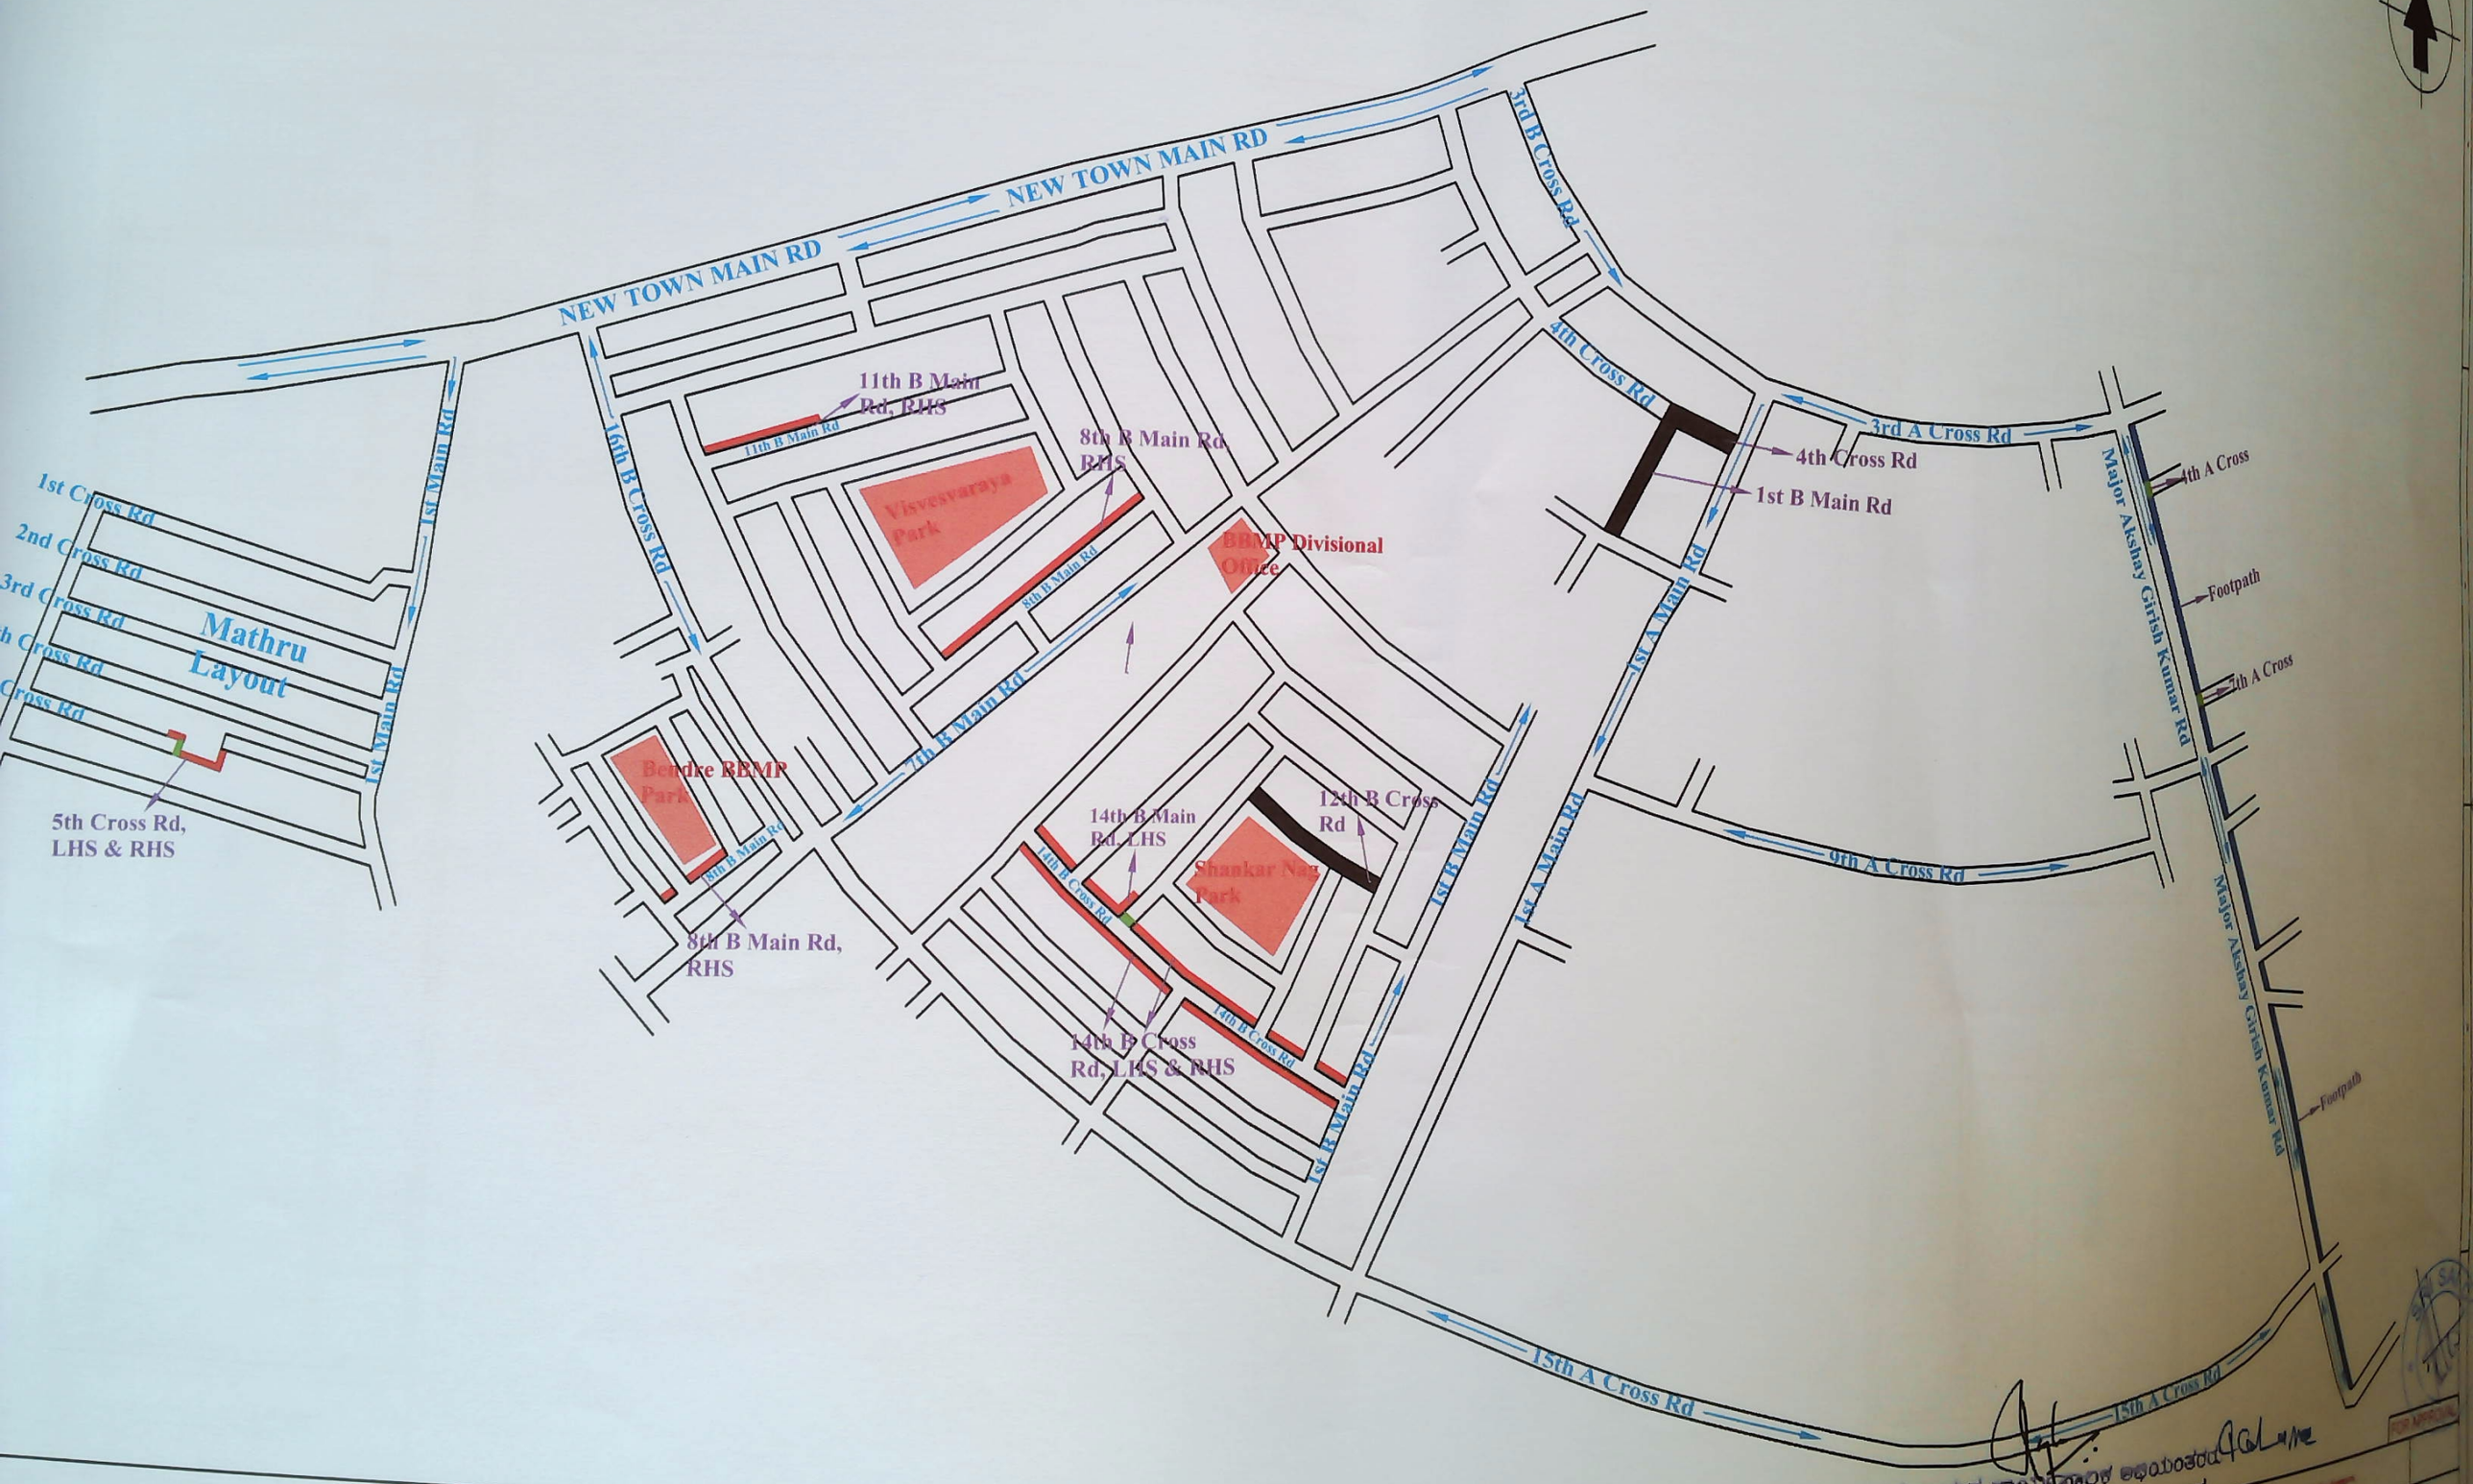

LEGEND :